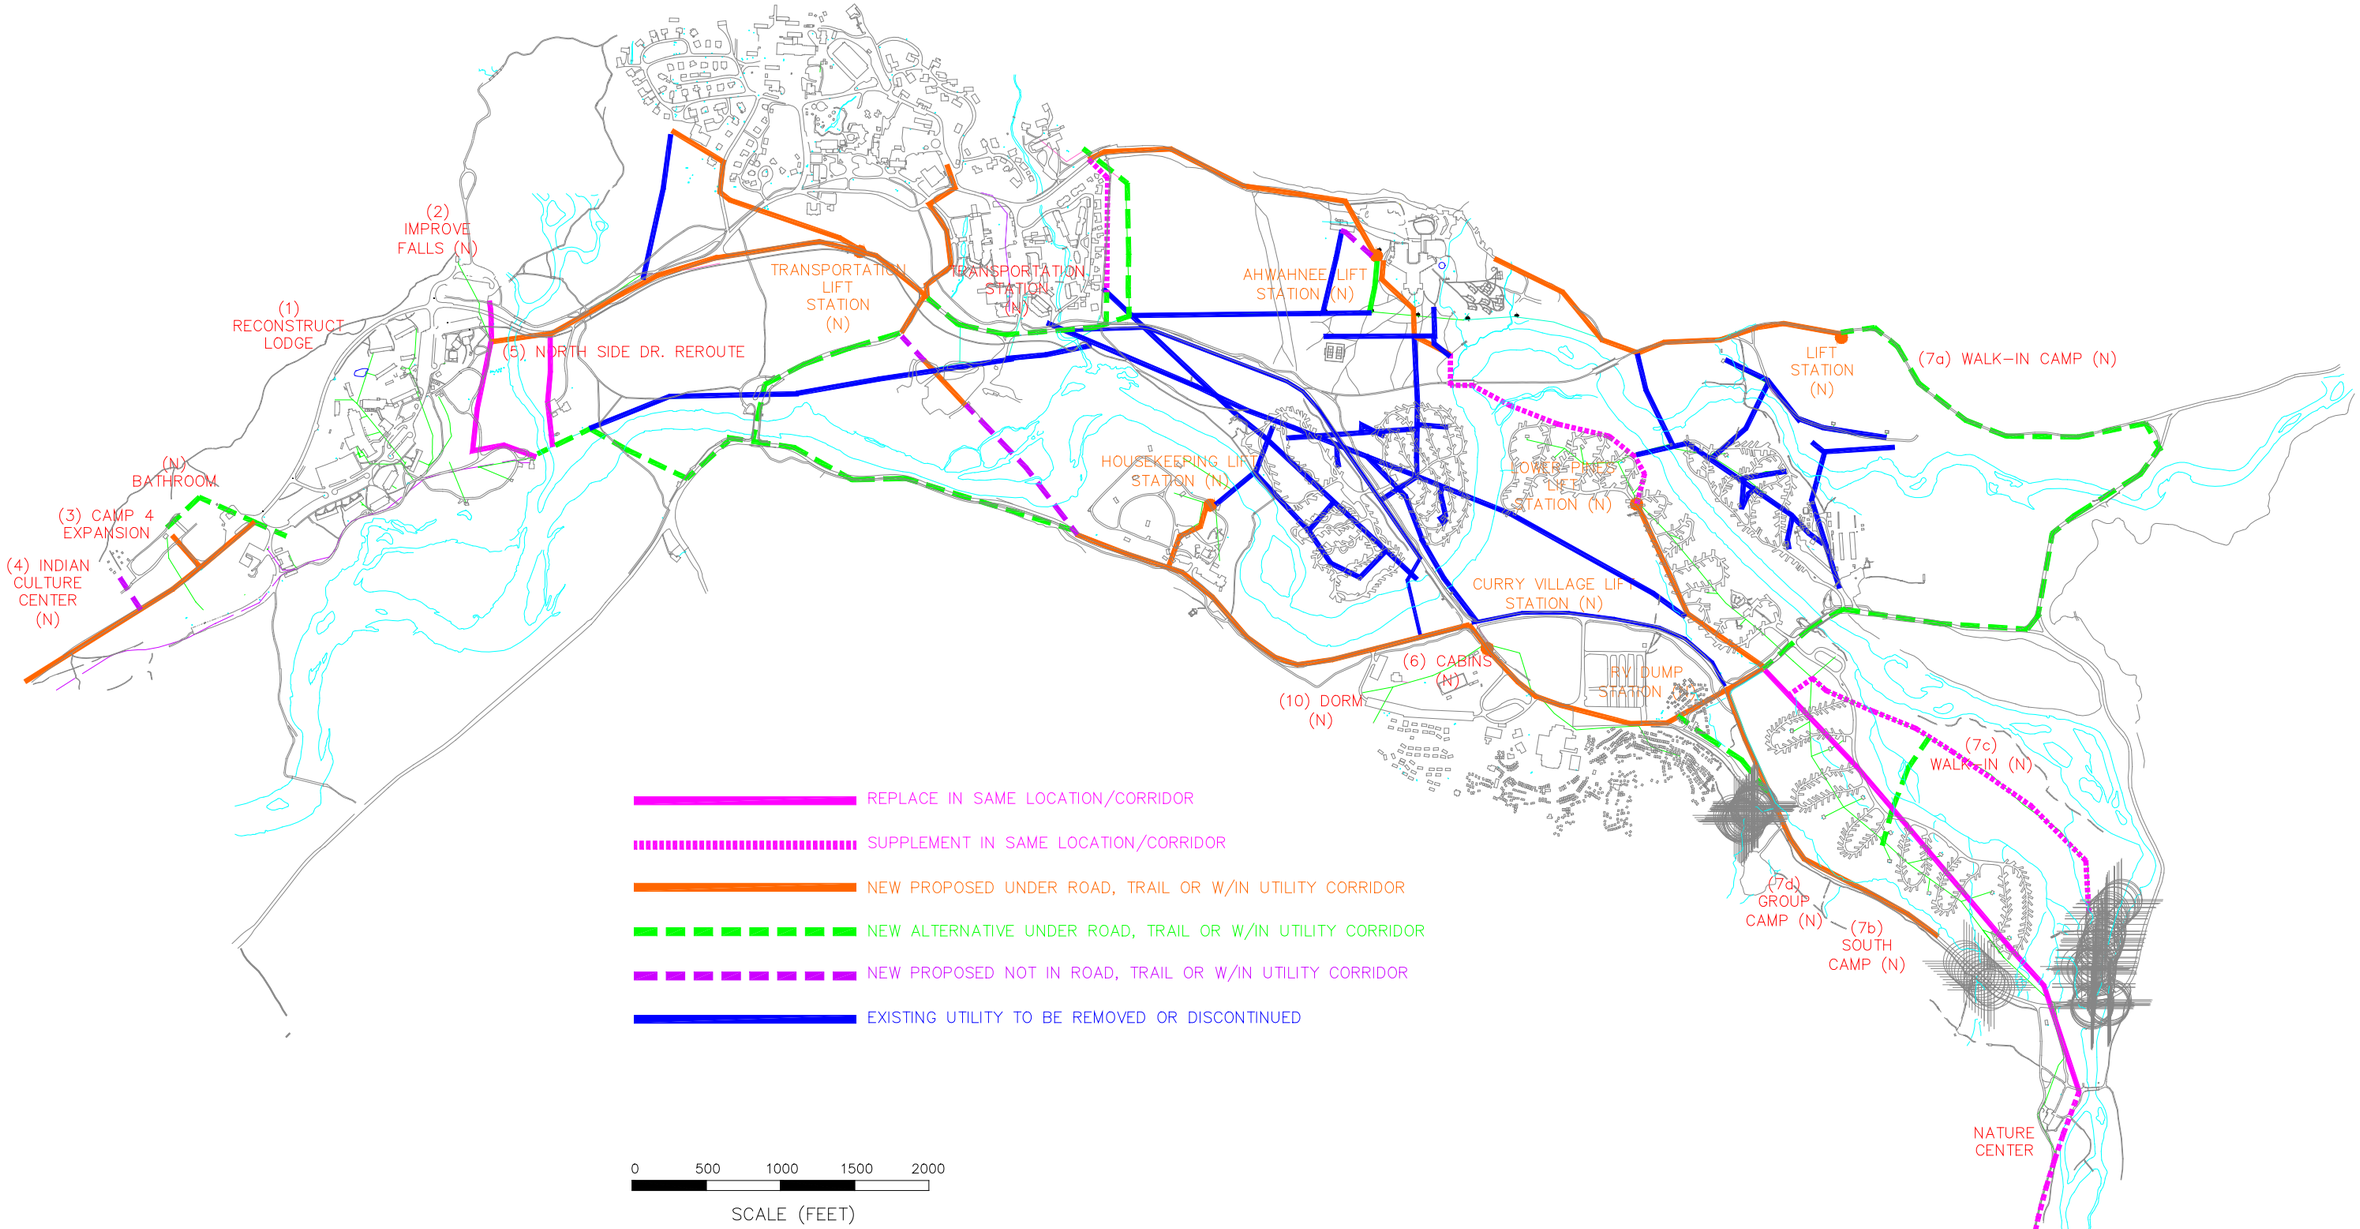

DESIGNED:	SUB SHEET NO.	TITLE OF SHEET	DRAWING NO.
CADD		INTEGRATED UTILITY MASTER PLAN PRELIMINARY CONCEPTS	PKG. NO. / SHEET
TECH. REVIEW:		YOSEMITE NATIONAL PARK	OF
DATE: 12/19/02			