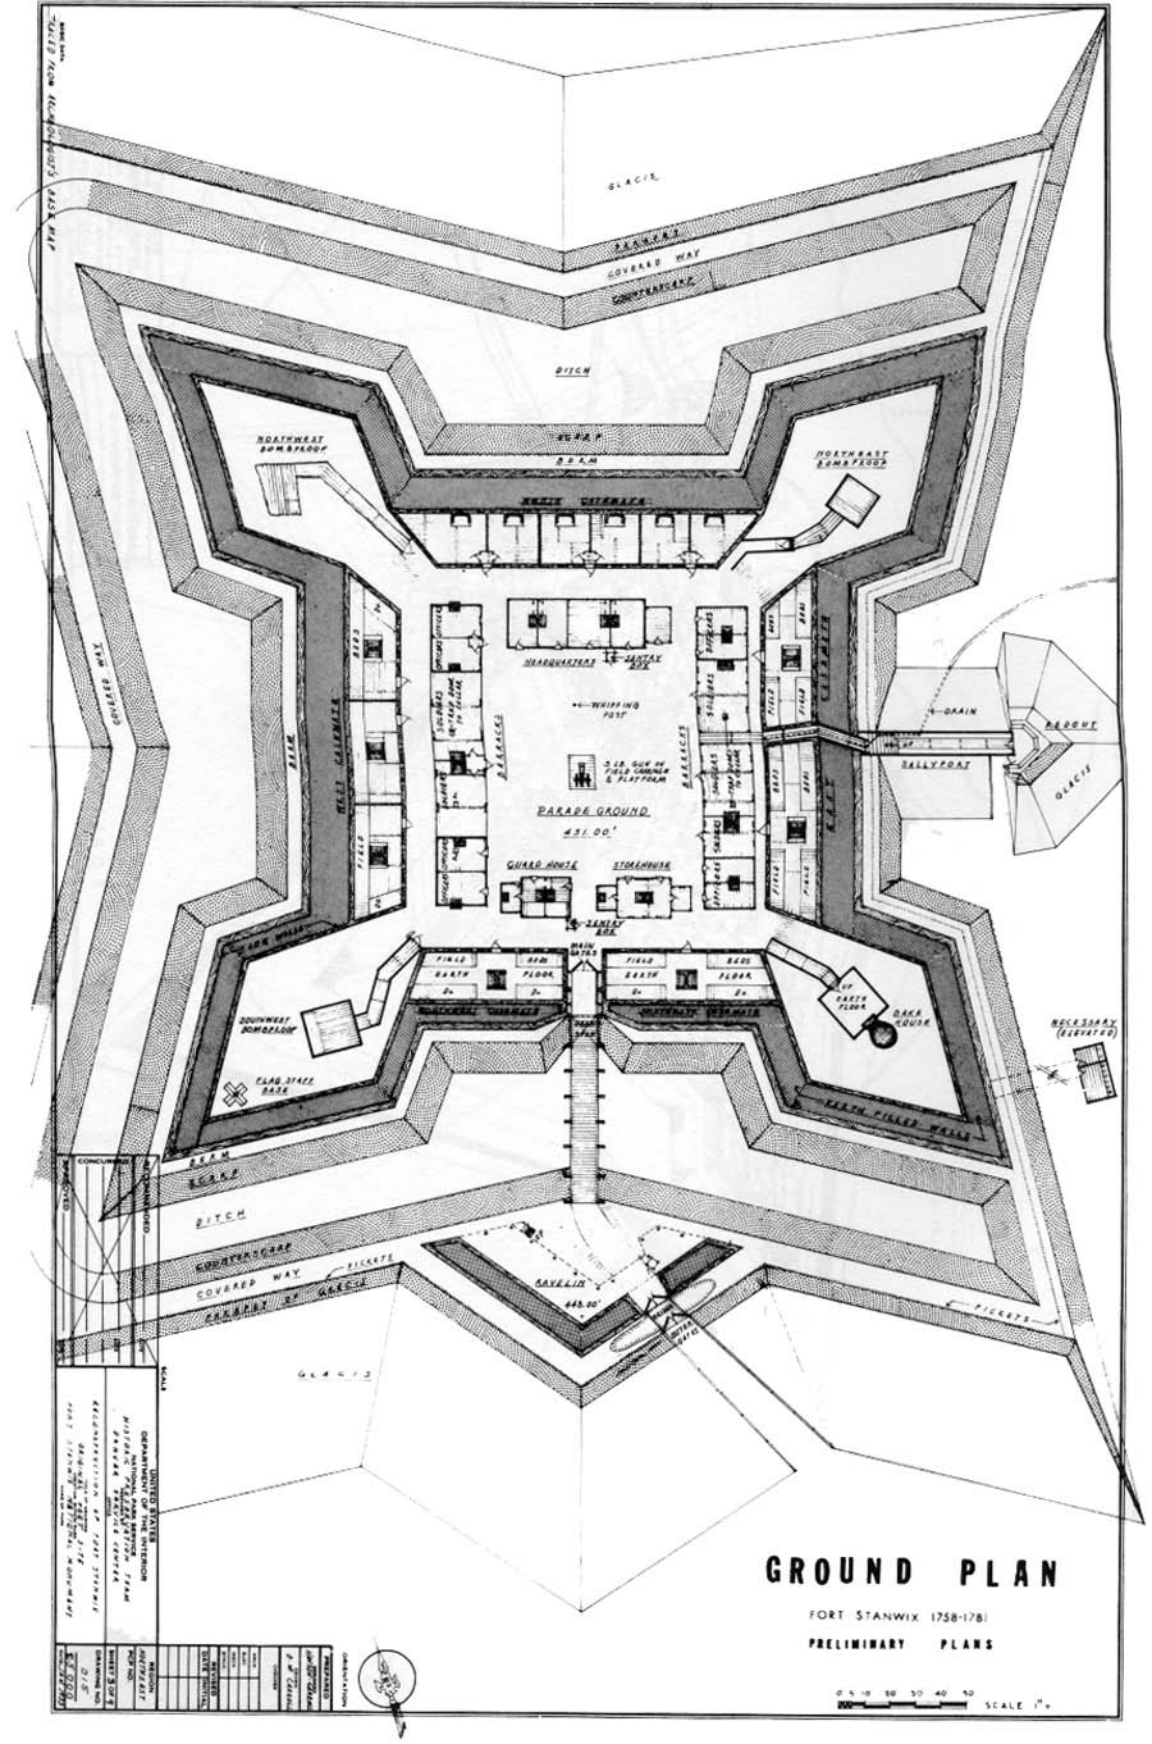

GROUND PLAN

FORT STANWIX (1758-1781)

PRELIMINARY PLANS

SCALE 1" =

UNITED STATES DEPARTMENT OF THE INTERIOR NATIONAL PARK SERVICE